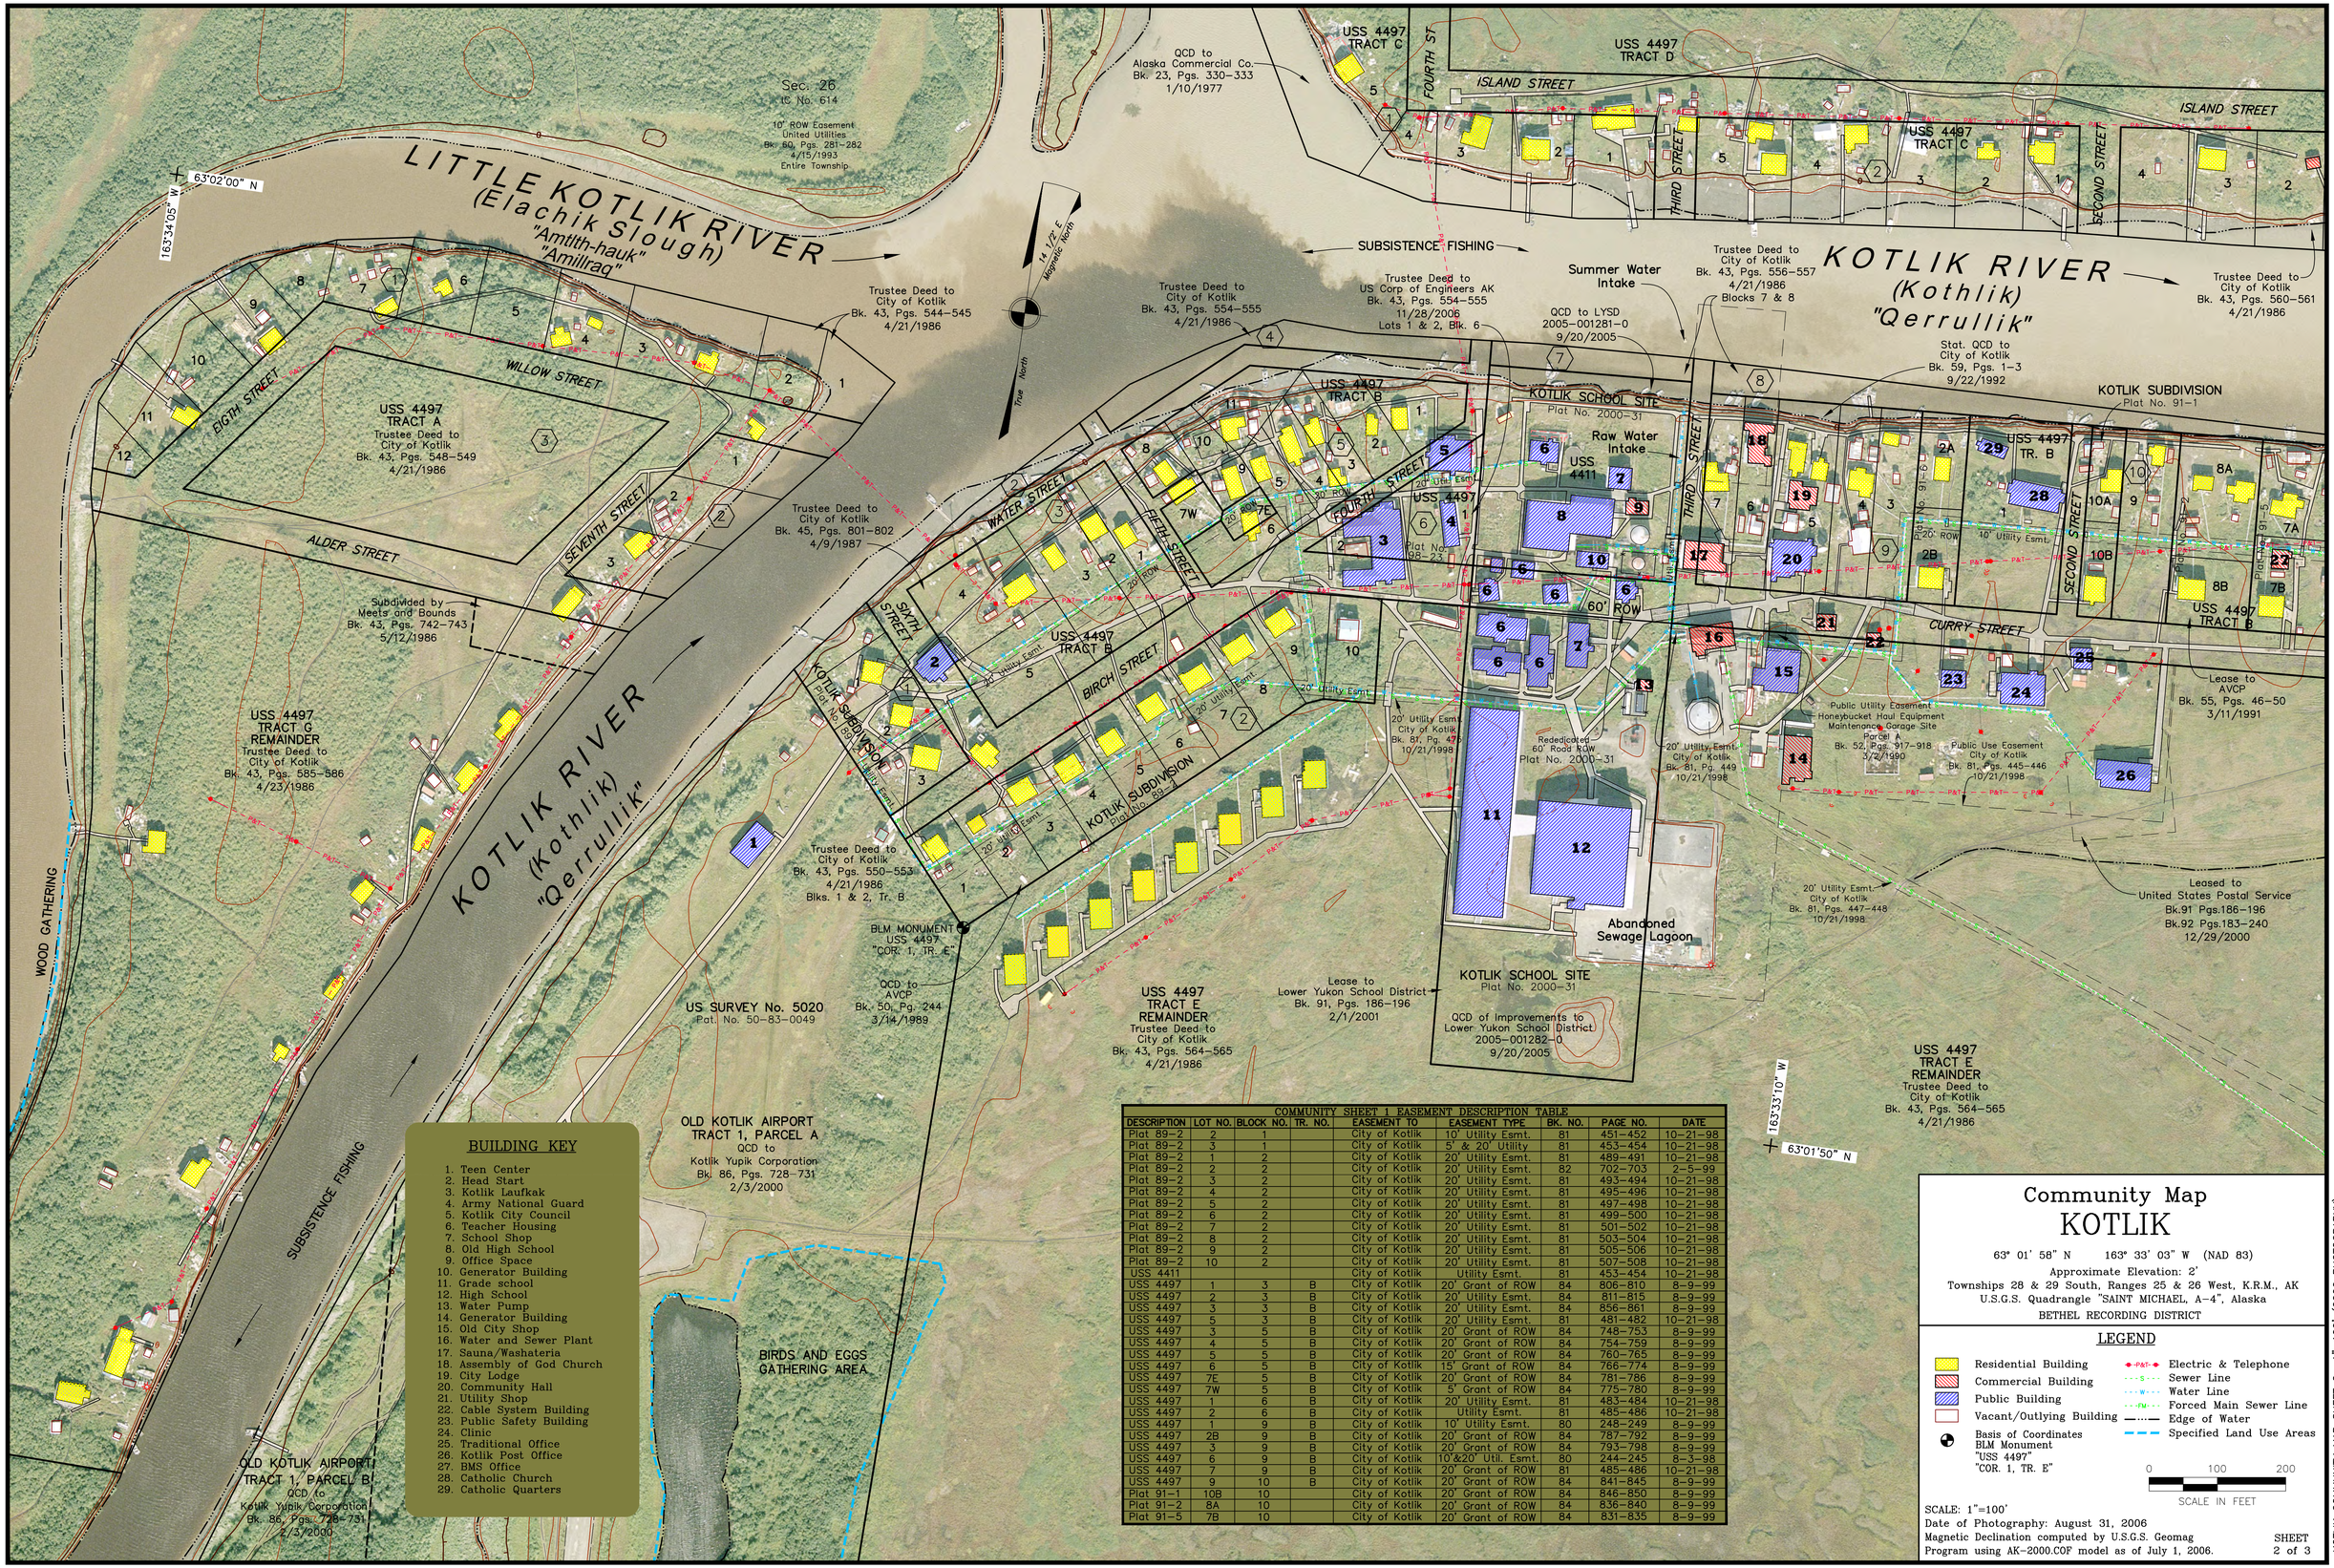

COMMUNITY SHEET 1 EASEMENT DESCRIPTION TABLE

DESCRIPTION	LOT NO.	BLOCK NO.	TR. NO.	EASEMENT TO	EASEMENT TYPE	BK. NO.	PAGE NO.	DATE
Plat 89–2	2	1		City of Kotlik	10' Utility Esmt.	81	451–452	10–21–98
Plat 89–2	3	1		City of Kotlik	5' & 20' Utility	81	453–454	10–21–98
Plat 89–2	1	2		City of Kotlik	20' Utility Esmt.	81	489–491	10–21–98
Plat 89–2	2	2		City of Kotlik	20' Utility Esmt.	82	702–703	2–5–99
Plat 89–2	3	2		City of Kotlik	20' Utility Esmt.	81	493–494	10–21–98
Plat 89–2	4	2		City of Kotlik	20' Utility Esmt.	81	495–496	10–21–98
Plat 89–2	5	2		City of Kotlik	20' Utility Esmt.	81	497–498	10–21–98
Plat 89–2	6	2		City of Kotlik	20' Utility Esmt.	81	499–500	10–21–98
Plat 89–2	7	2		City of Kotlik	20' Utility Esmt.	81	501–502	10–21–98
Plat 89–2	8	2		City of Kotlik	20' Utility Esmt.	81	503–504	10–21–98
Plat 89–2	9	2		City of Kotlik	20' Utility Esmt.	81	505–506	10–21–98
Plat 89–2	10	2		City of Kotlik	20' Utility Esmt.	81	507–508	10–21–98
USS 4411				City of Kotlik	Utility Esmt.	81	453–454	10–21–98
USS 4497	1	3	B	City of Kotlik	20' Grant of ROW	84	806–810	8–9–99
USS 4497	2	3	B	City of Kotlik	20' Utility Esmt.	84	811–815	8–9–99
USS 4497	3	3	B	City of Kotlik	20' Utility Esmt.	84	856–861	8–9–99
USS 4497	5	3	B	City of Kotlik	20' Utility Esmt.	81	481–482	10–21–98
USS 4497	3	5	B	City of Kotlik	20' Grant of ROW	84	748–753	8–9–99
USS 4497	4	5	B	City of Kotlik	20' Grant of ROW	84	754–759	8–9–99
USS 4497	5	5	B	City of Kotlik	20' Grant of ROW	84	760–765	8–9–99
USS 4497	6	5	B	City of Kotlik	15' Grant of ROW	84	766–774	8–9–99
USS 4497	7E	5	B	City of Kotlik	20' Grant of ROW	84	781–786	8–9–99
USS 4497	7W	5	B	City of Kotlik	5' Grant of ROW	84	775–780	8–9–99
USS 4497	1	6	B	City of Kotlik	20' Utility Esmt.	81	483–484	10–21–98
USS 4497	2	6	B	City of Kotlik	Utility Esmt.	81	485–486	10–21–98
USS 4497	1	9	B	City of Kotlik	10' Utility Esmt.	80	248–249	8–9–99
USS 4497	2B	9	B	City of Kotlik	20' Grant of ROW	84	787–792	8–9–99
USS 4497	3	9	B	City of Kotlik	20' Grant of ROW	84	793–798	8–9–99
USS 4497	6	9	B	City of Kotlik	10'&20' Util. Esmt.	80	244–245	8–3–98
USS 4497	7	9	B	City of Kotlik	20' Grant of ROW	81	485–486	10–21–98
USS 4497	9	10	B	City of Kotlik	20' Grant of ROW	84	841–845	8–9–99
Plat 91–1	10B	10		City of Kotlik	20' Grant of ROW	84	846–850	8–9–99
Plat 91–2	8A	10		City of Kotlik	20' Grant of ROW	84	836–840	8–9–99
Plat 91–5	7B	10		City of Kotlik	20' Grant of ROW	84	831–835	8–9–99